GOVWARE 2008

07-09 OCTOBER 2008

SUNTEC @ Gallery West

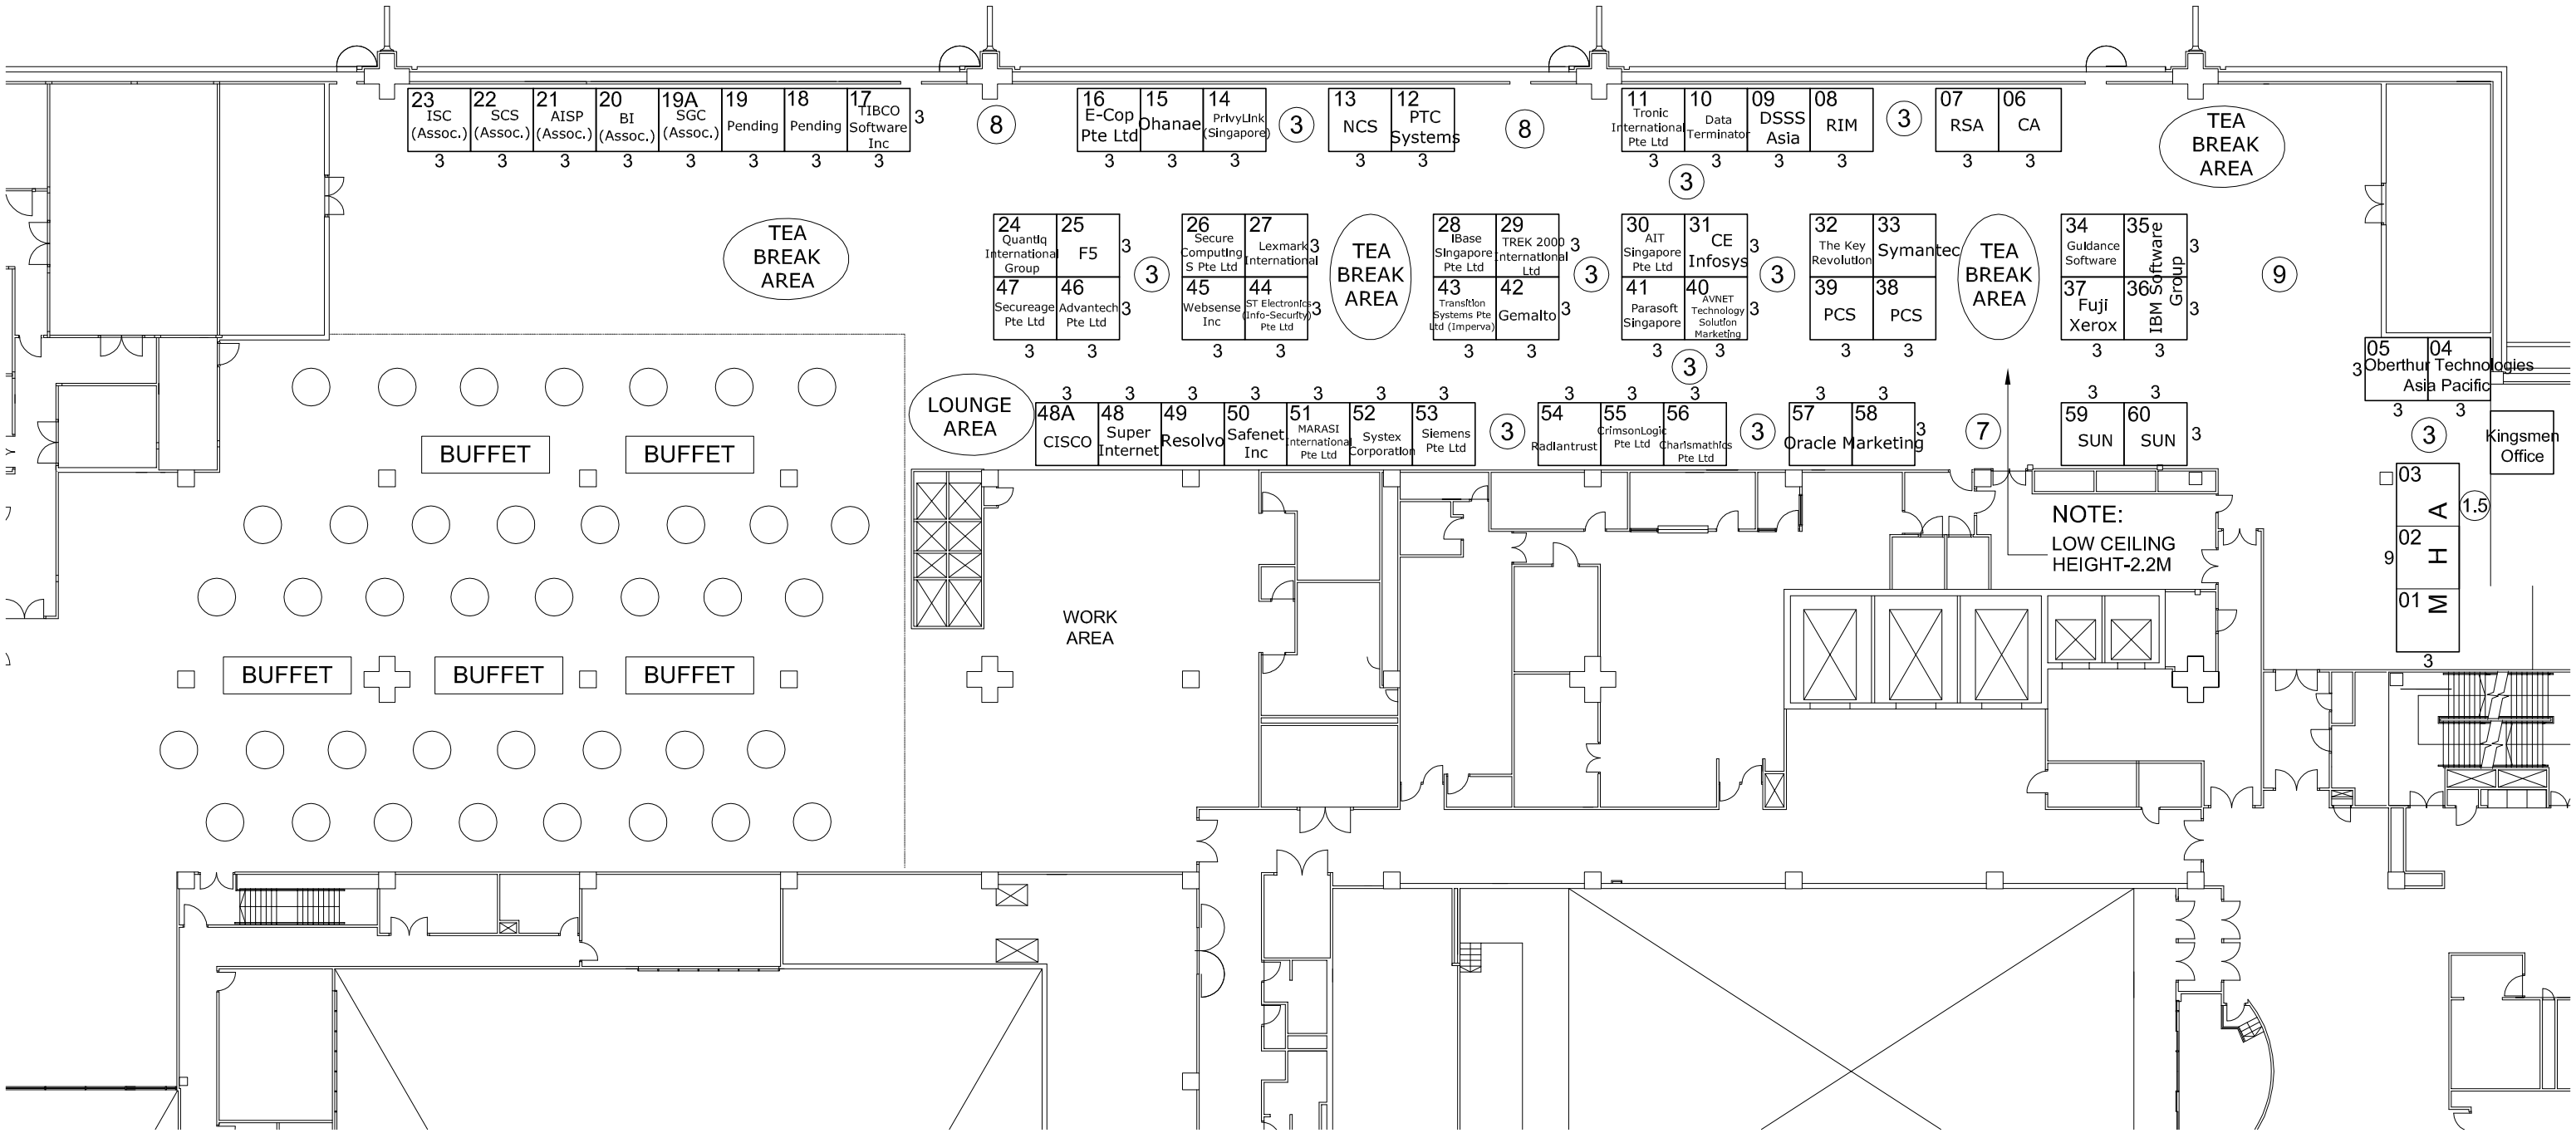

Layout as of 25 SEPT. 2008

Scale 1:300 / A3

Kingsmen